






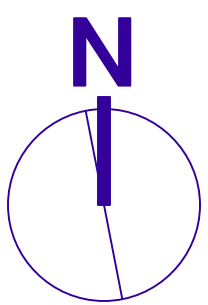

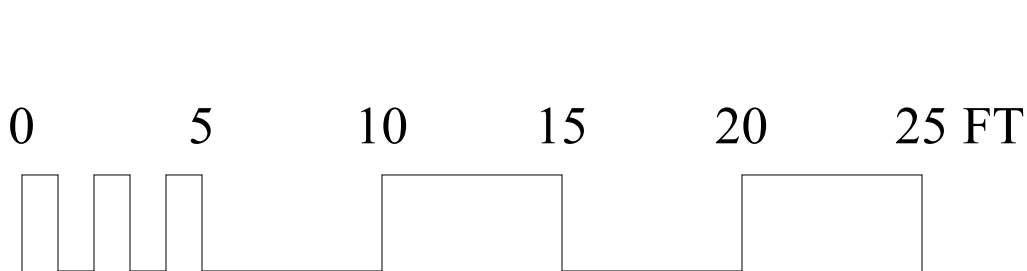

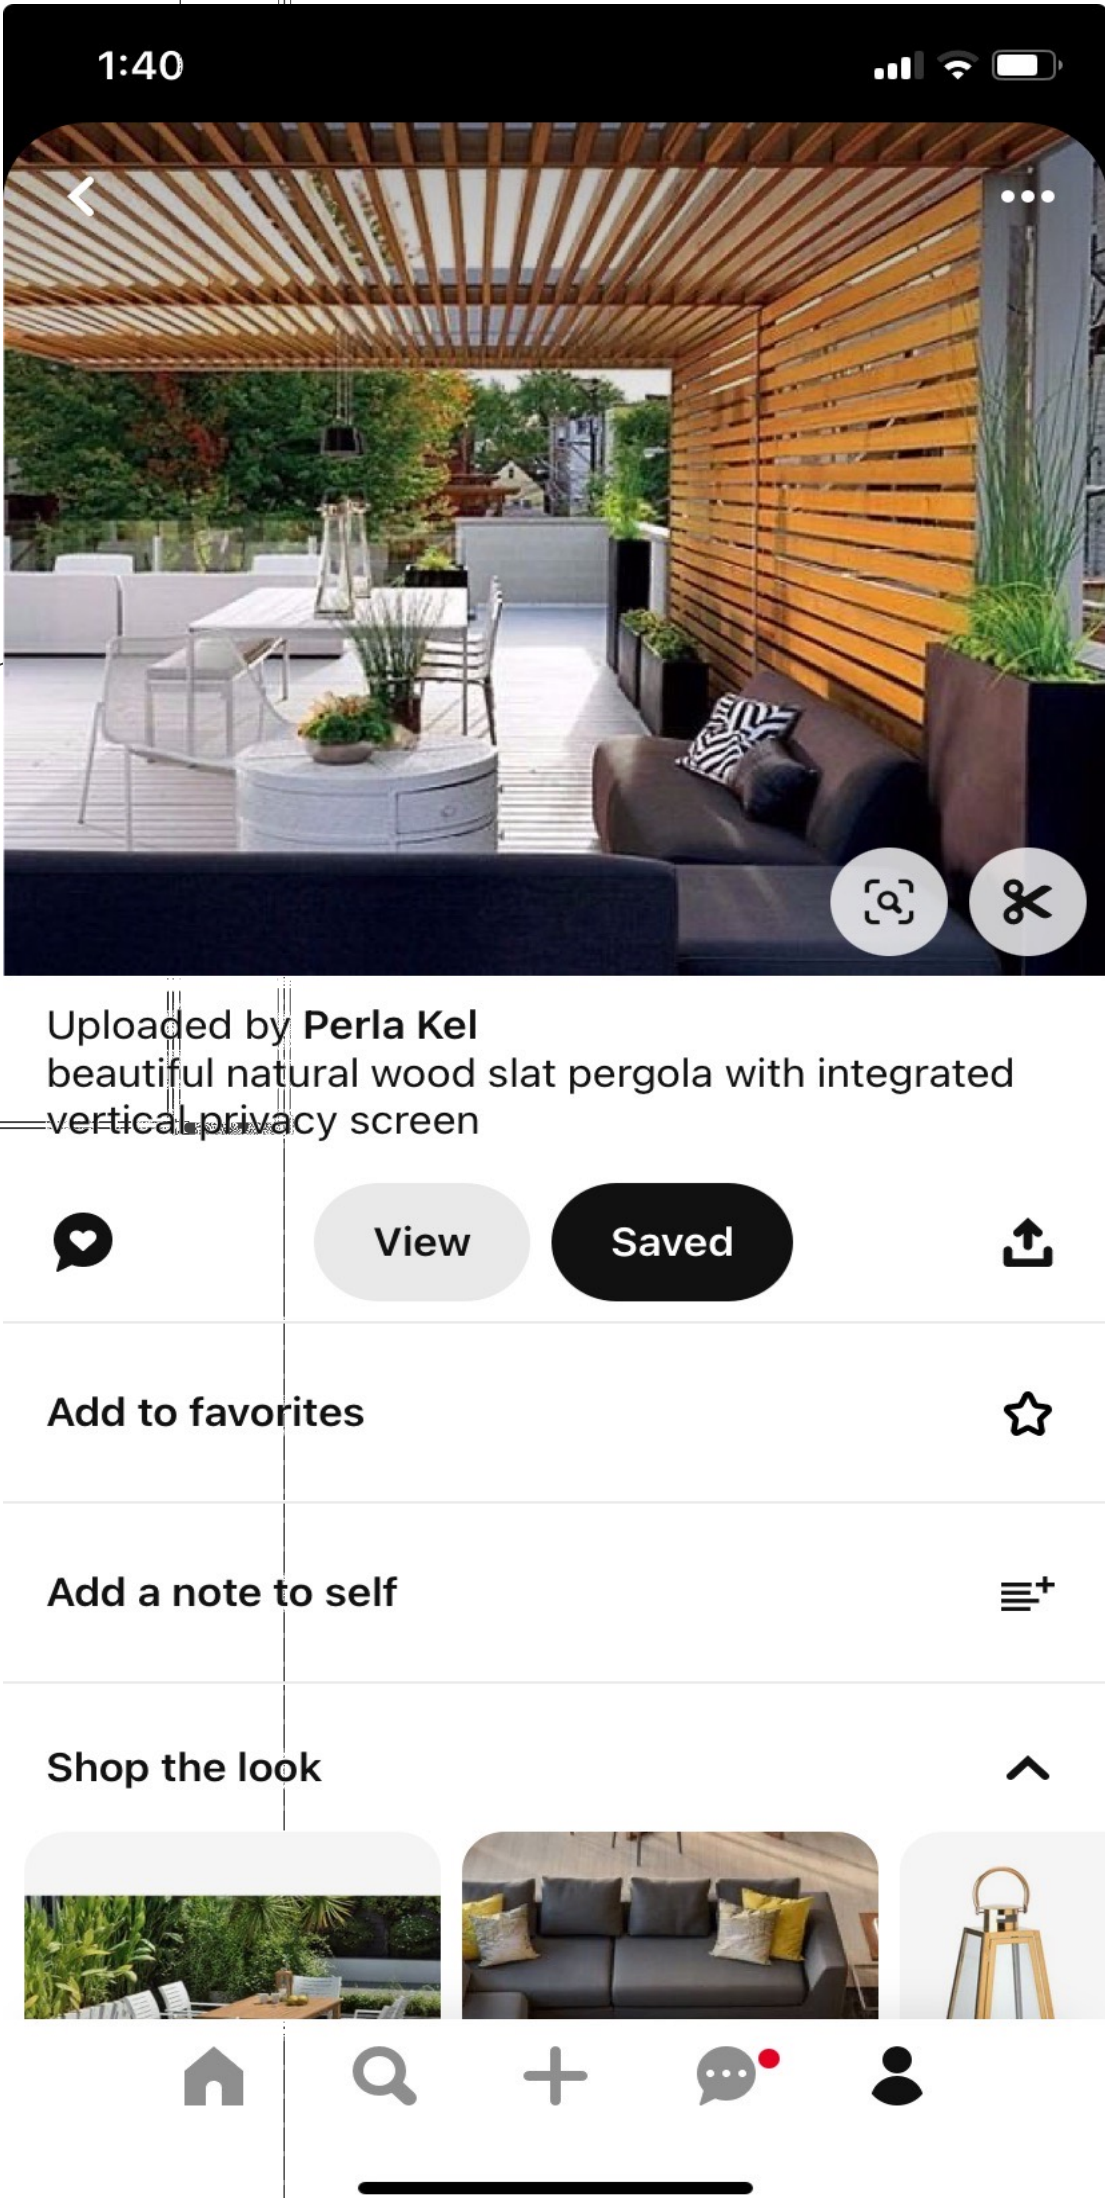

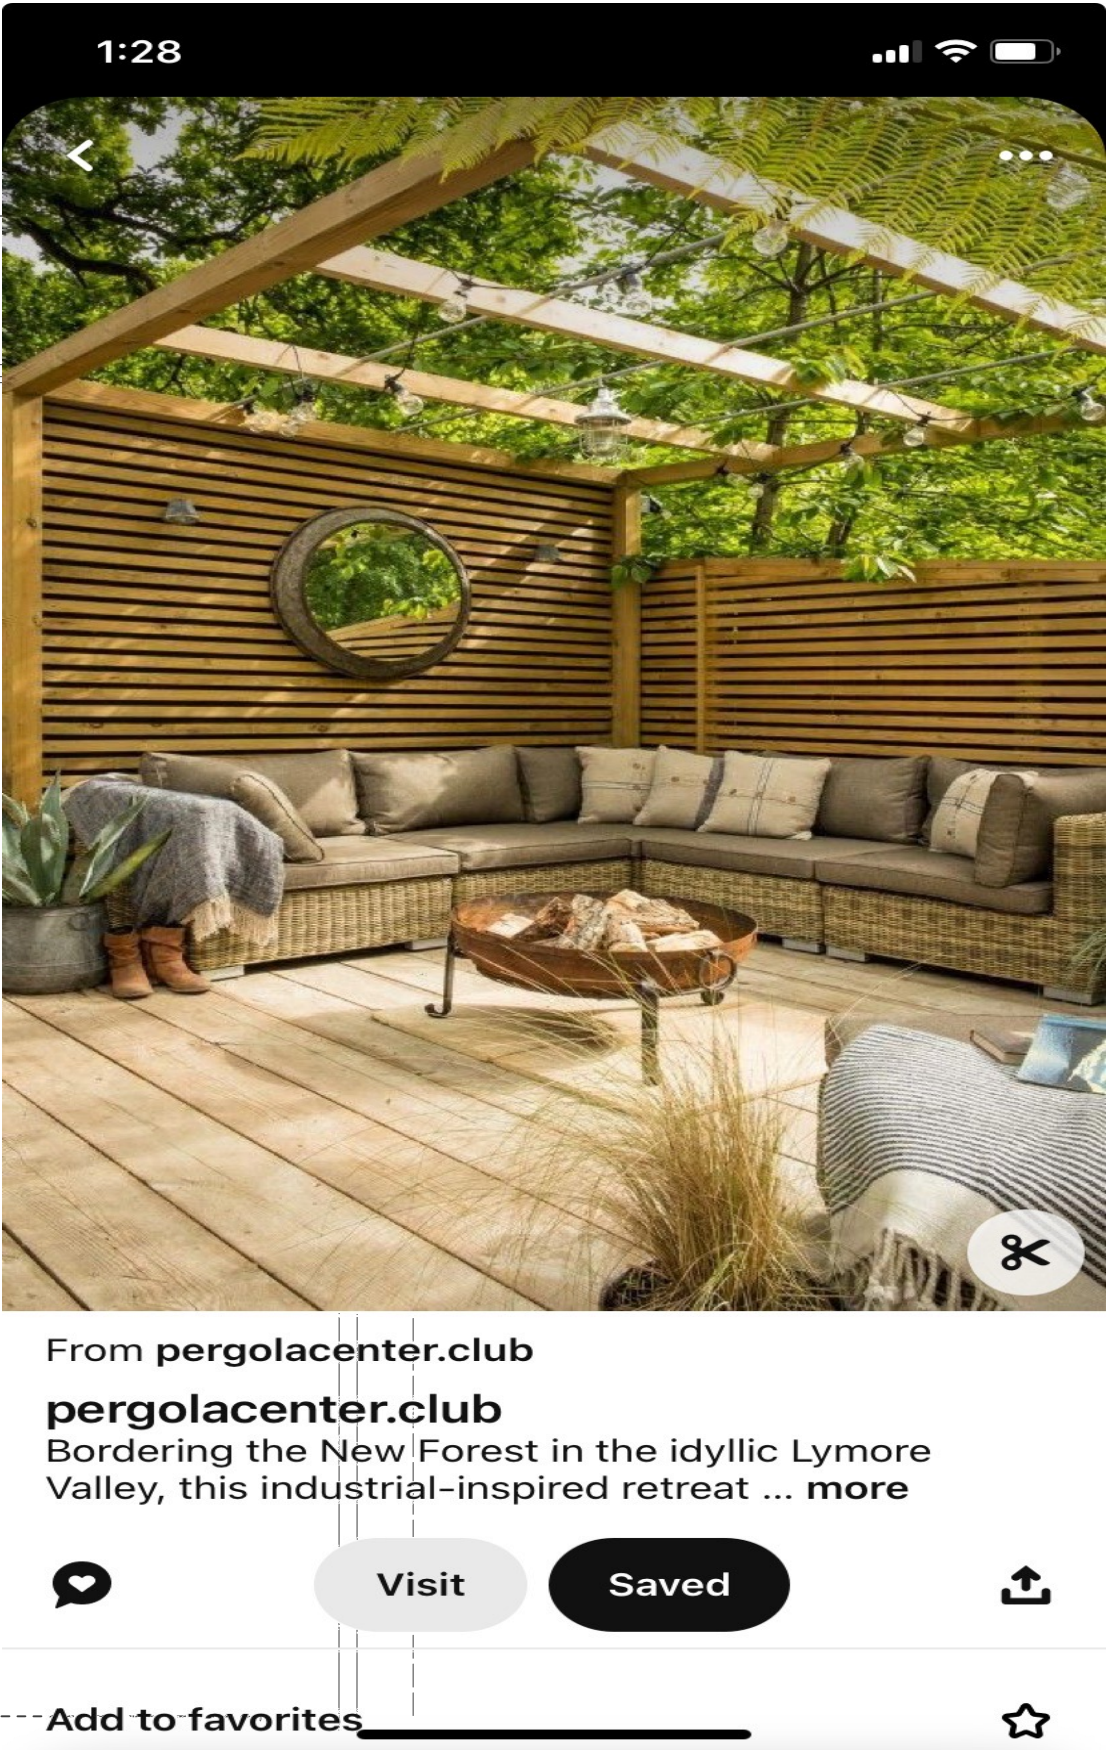

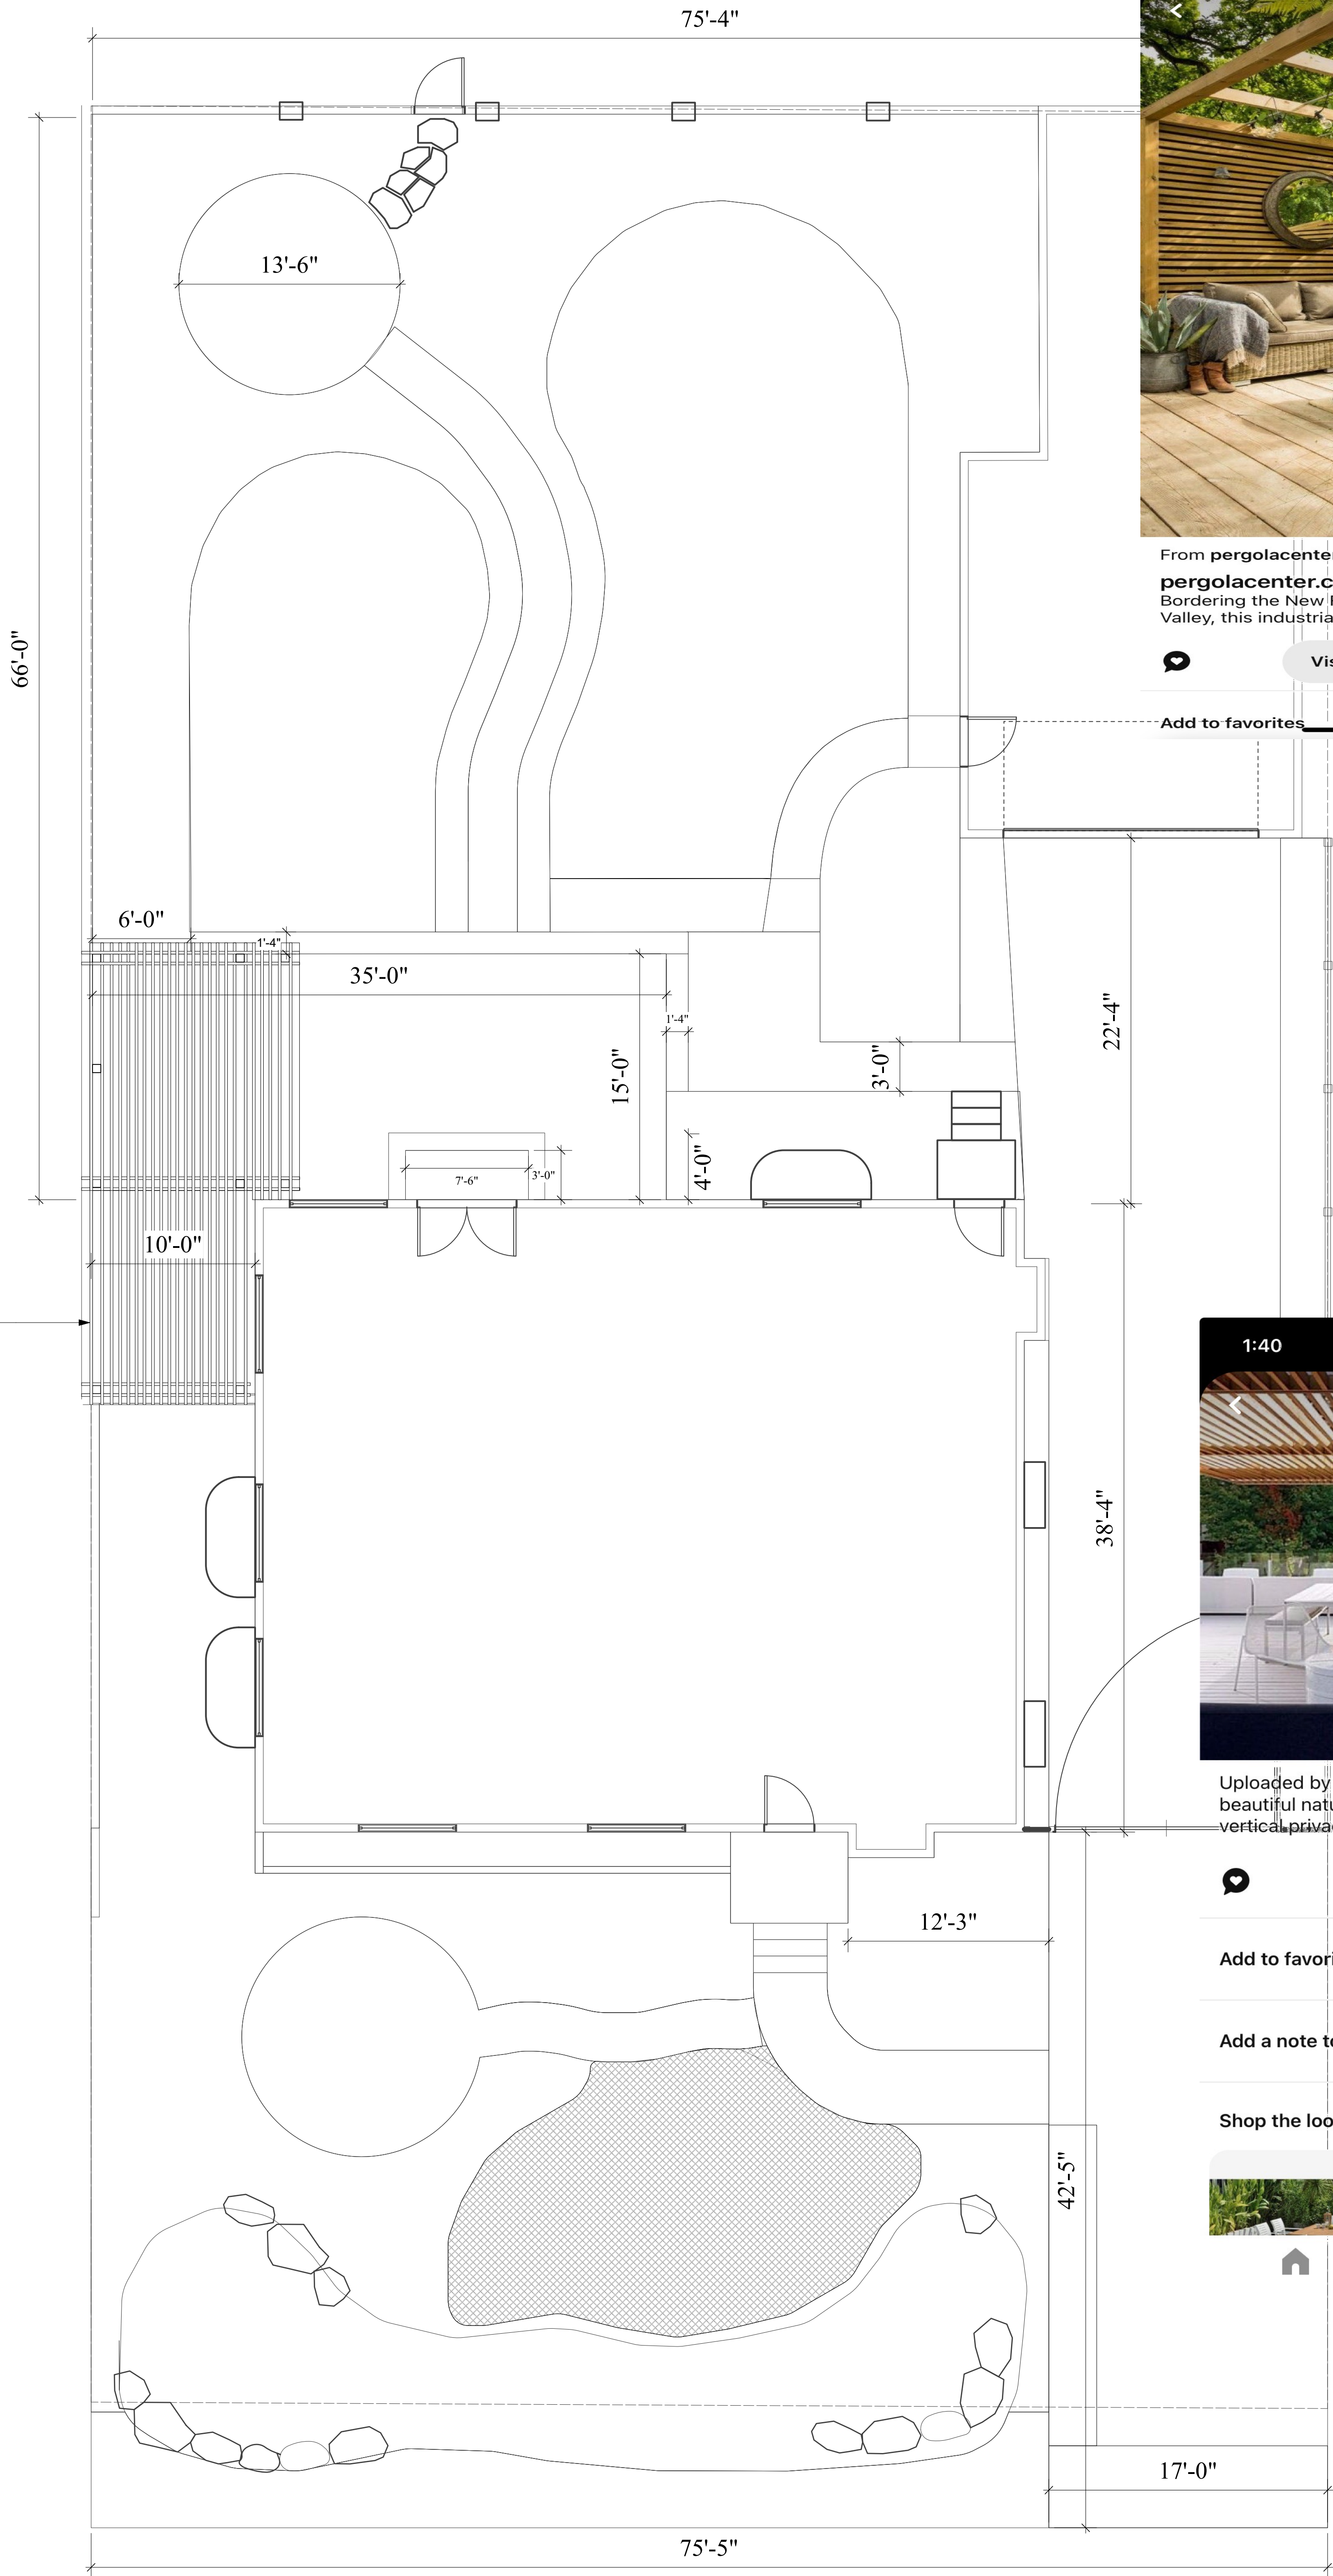


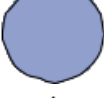

















DESIGNED BY	McCormick Residence			
DRAWN BY	3053 S 3153 E Salt Lake City, UT			
CHECKED BY	TITLE			
APPROVED BY	Landscape Plan			
OTHER APPROVALS	SIZE	CAGE CODE	DRAWING NUMBER	REV
CAD FILE NAME	109946164	EST. WGT	SHEET	8
McCormick 3-Backup-2024020			Sht-1	



DESIGNED BY Sage's Way LLC	McCormick Residence			
DRAWN BY Chase Fetter	3053 S 3153 E Salt Lake City, UT			
CHECKED BY	TITLE			
APPROVED BY	Site Plan			
OTHER APPROVALS	SIZE	CAGE CODE	DRAWING NUMBER	REV
CAD FILE NAME McCormick 3-Backup-2024020	109946164	EST. WGT	SHEET	Sht-2 OF 8

Plant Schedule			
Common Name	Botanical Name	Qty	
Trees			
 Arborvitae	Thuja occidentalis 'Emerald Green'	17	
 Hornbeam	Carpinus betulus 'Columnaris'	7	
 Japanese Zelkova	Zelkova Mushoshino	31	
 Pinyon Pine	Pinus edulis	1	
 Spruce - Fat Albert	Picea abies	1	
Shrubs			
 Alpine Currant	Ribes alpinum	32	
 Burning Bush	Euonymus alatus 'Compactus'	2	
 Columnar Buckthorn	Rhamnus frangula 'Fine Line'	8	
 Diablo Ninebark (R)	Physocarpus opulifolius 'Diablo'	2	
 Gro-Low Fragrant Sumac	Rhus aromatica 'Gro-Low'	5	
 Ivory Halo Dogwood	Cornus alba 'Bailhalo'	8	
Perennials			
 Bloody Cranesbill	Geranium sanguineum	121	
 Caradonna Meadow Sage	Salvia nemorosa 'Caradonna'	51	
 Catmint	Nepeta racemosa 'Walker's Low'	79	
 Francee Plantain Lily	Hosta x 'Francee'	5	
 Hidcote Lavender	Lavandula angustifolia 'Hidcote'	5	
 Lindheimer's beeblossom	Gaura lindheimeri	31	
 Moonbeam	Coreopsis verticillata 'Moonbeam'	29	
 Ozark Sundrops	Oenothera missouriensis (O. macro	71	
 Zauschneria	Zauschneria californica	9	
Ornamental Grasses			
 Blue Oat Grass	Helictotrichon sempervirens	8	
 Blue Switch Grass	Panicum virgatum 'Heavy Metal'	23	
 Dwarf Fountain Grass	Pennisetum alopecuroides 'Hameln'	25	
 Feather Reed Grass	Calamagrostis x acutiflora	291	
 Morning Light Maiden Grass	Miscanthus sinensis 'Morning Light'	141	
 National Arboretum Fountain	(Pennisetum alopecuroides 'National	6	
Ground Covers			
Total		217	

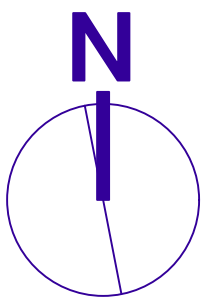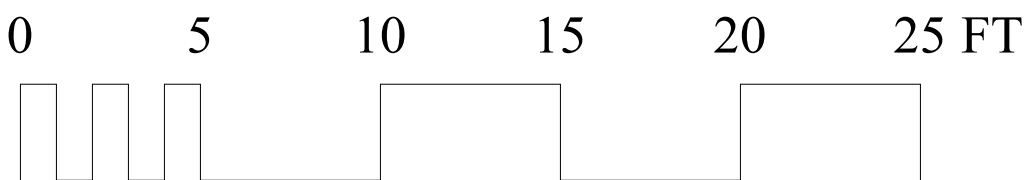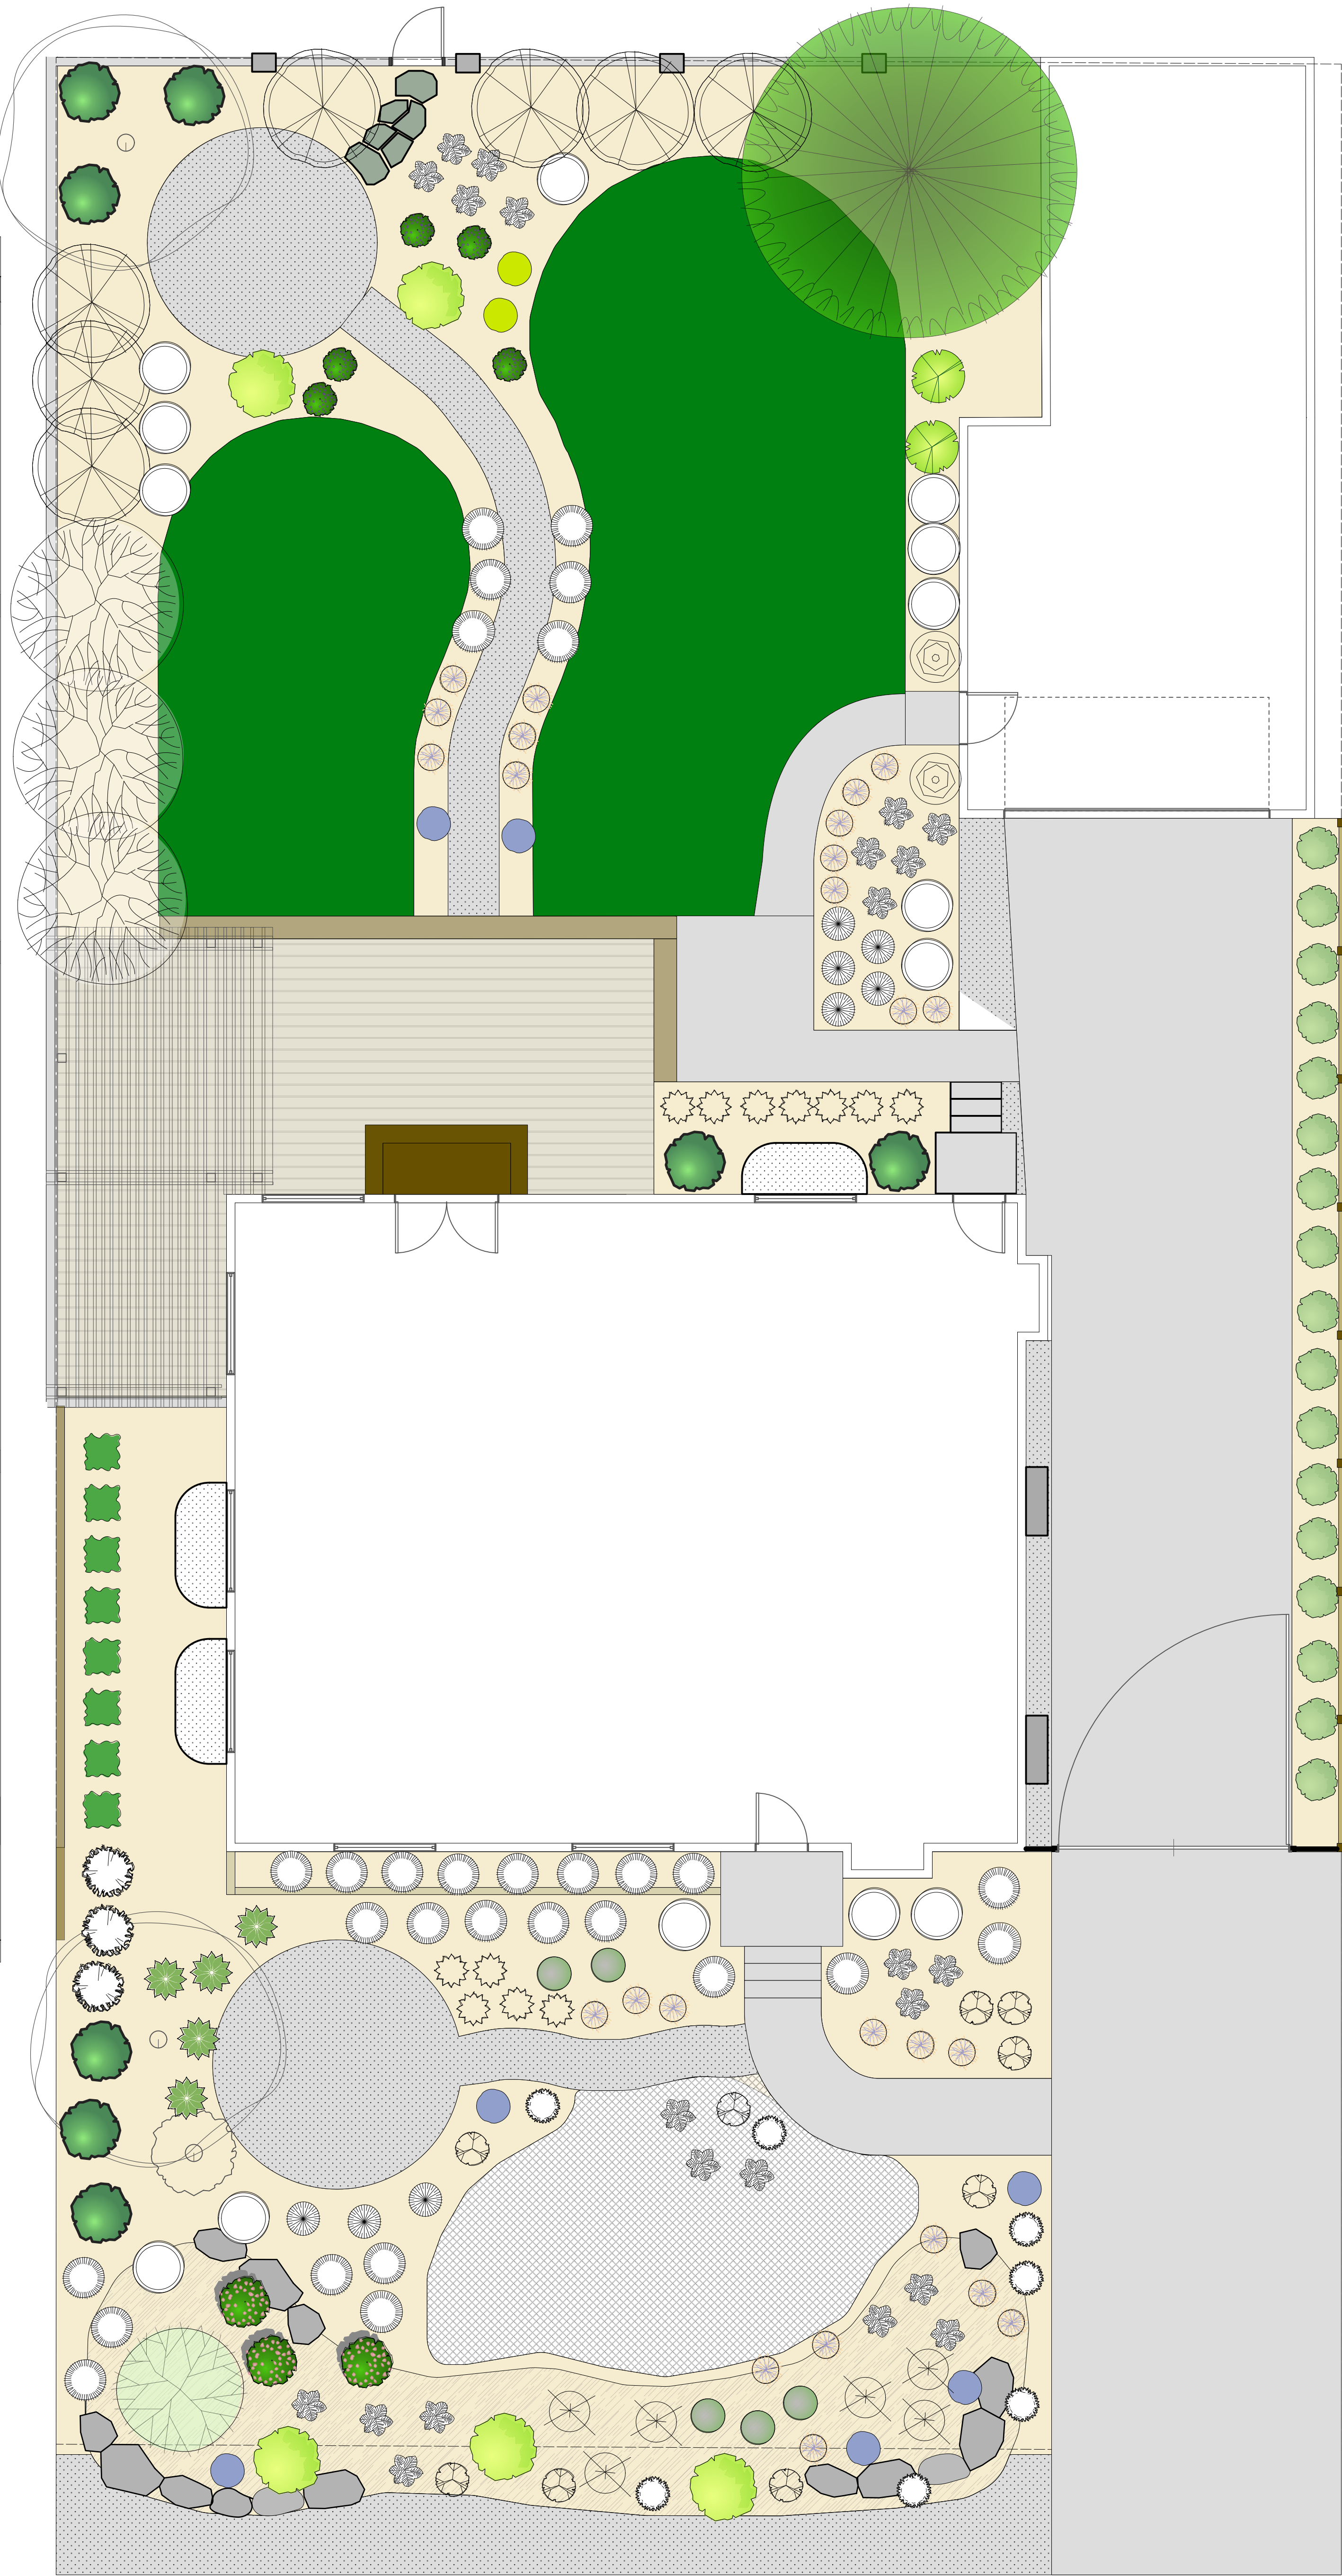

DESIGNED BY Sage's Way LLC	McCormick Residence			
DRAWN BY Chase Fetter	3053 S 3153 E Salt Lake City, UT			
CHECKED BY	TITLE			
APPROVED BY	Planting Plan			
OTHER APPROVALS	SIZE	CAGE CODE	DRAWING NUMBER	REV
CAD FILE NAME McCormick 3.vwx	SCALE 1:64	EST. WGT	SHEET Sht-3	OF 8